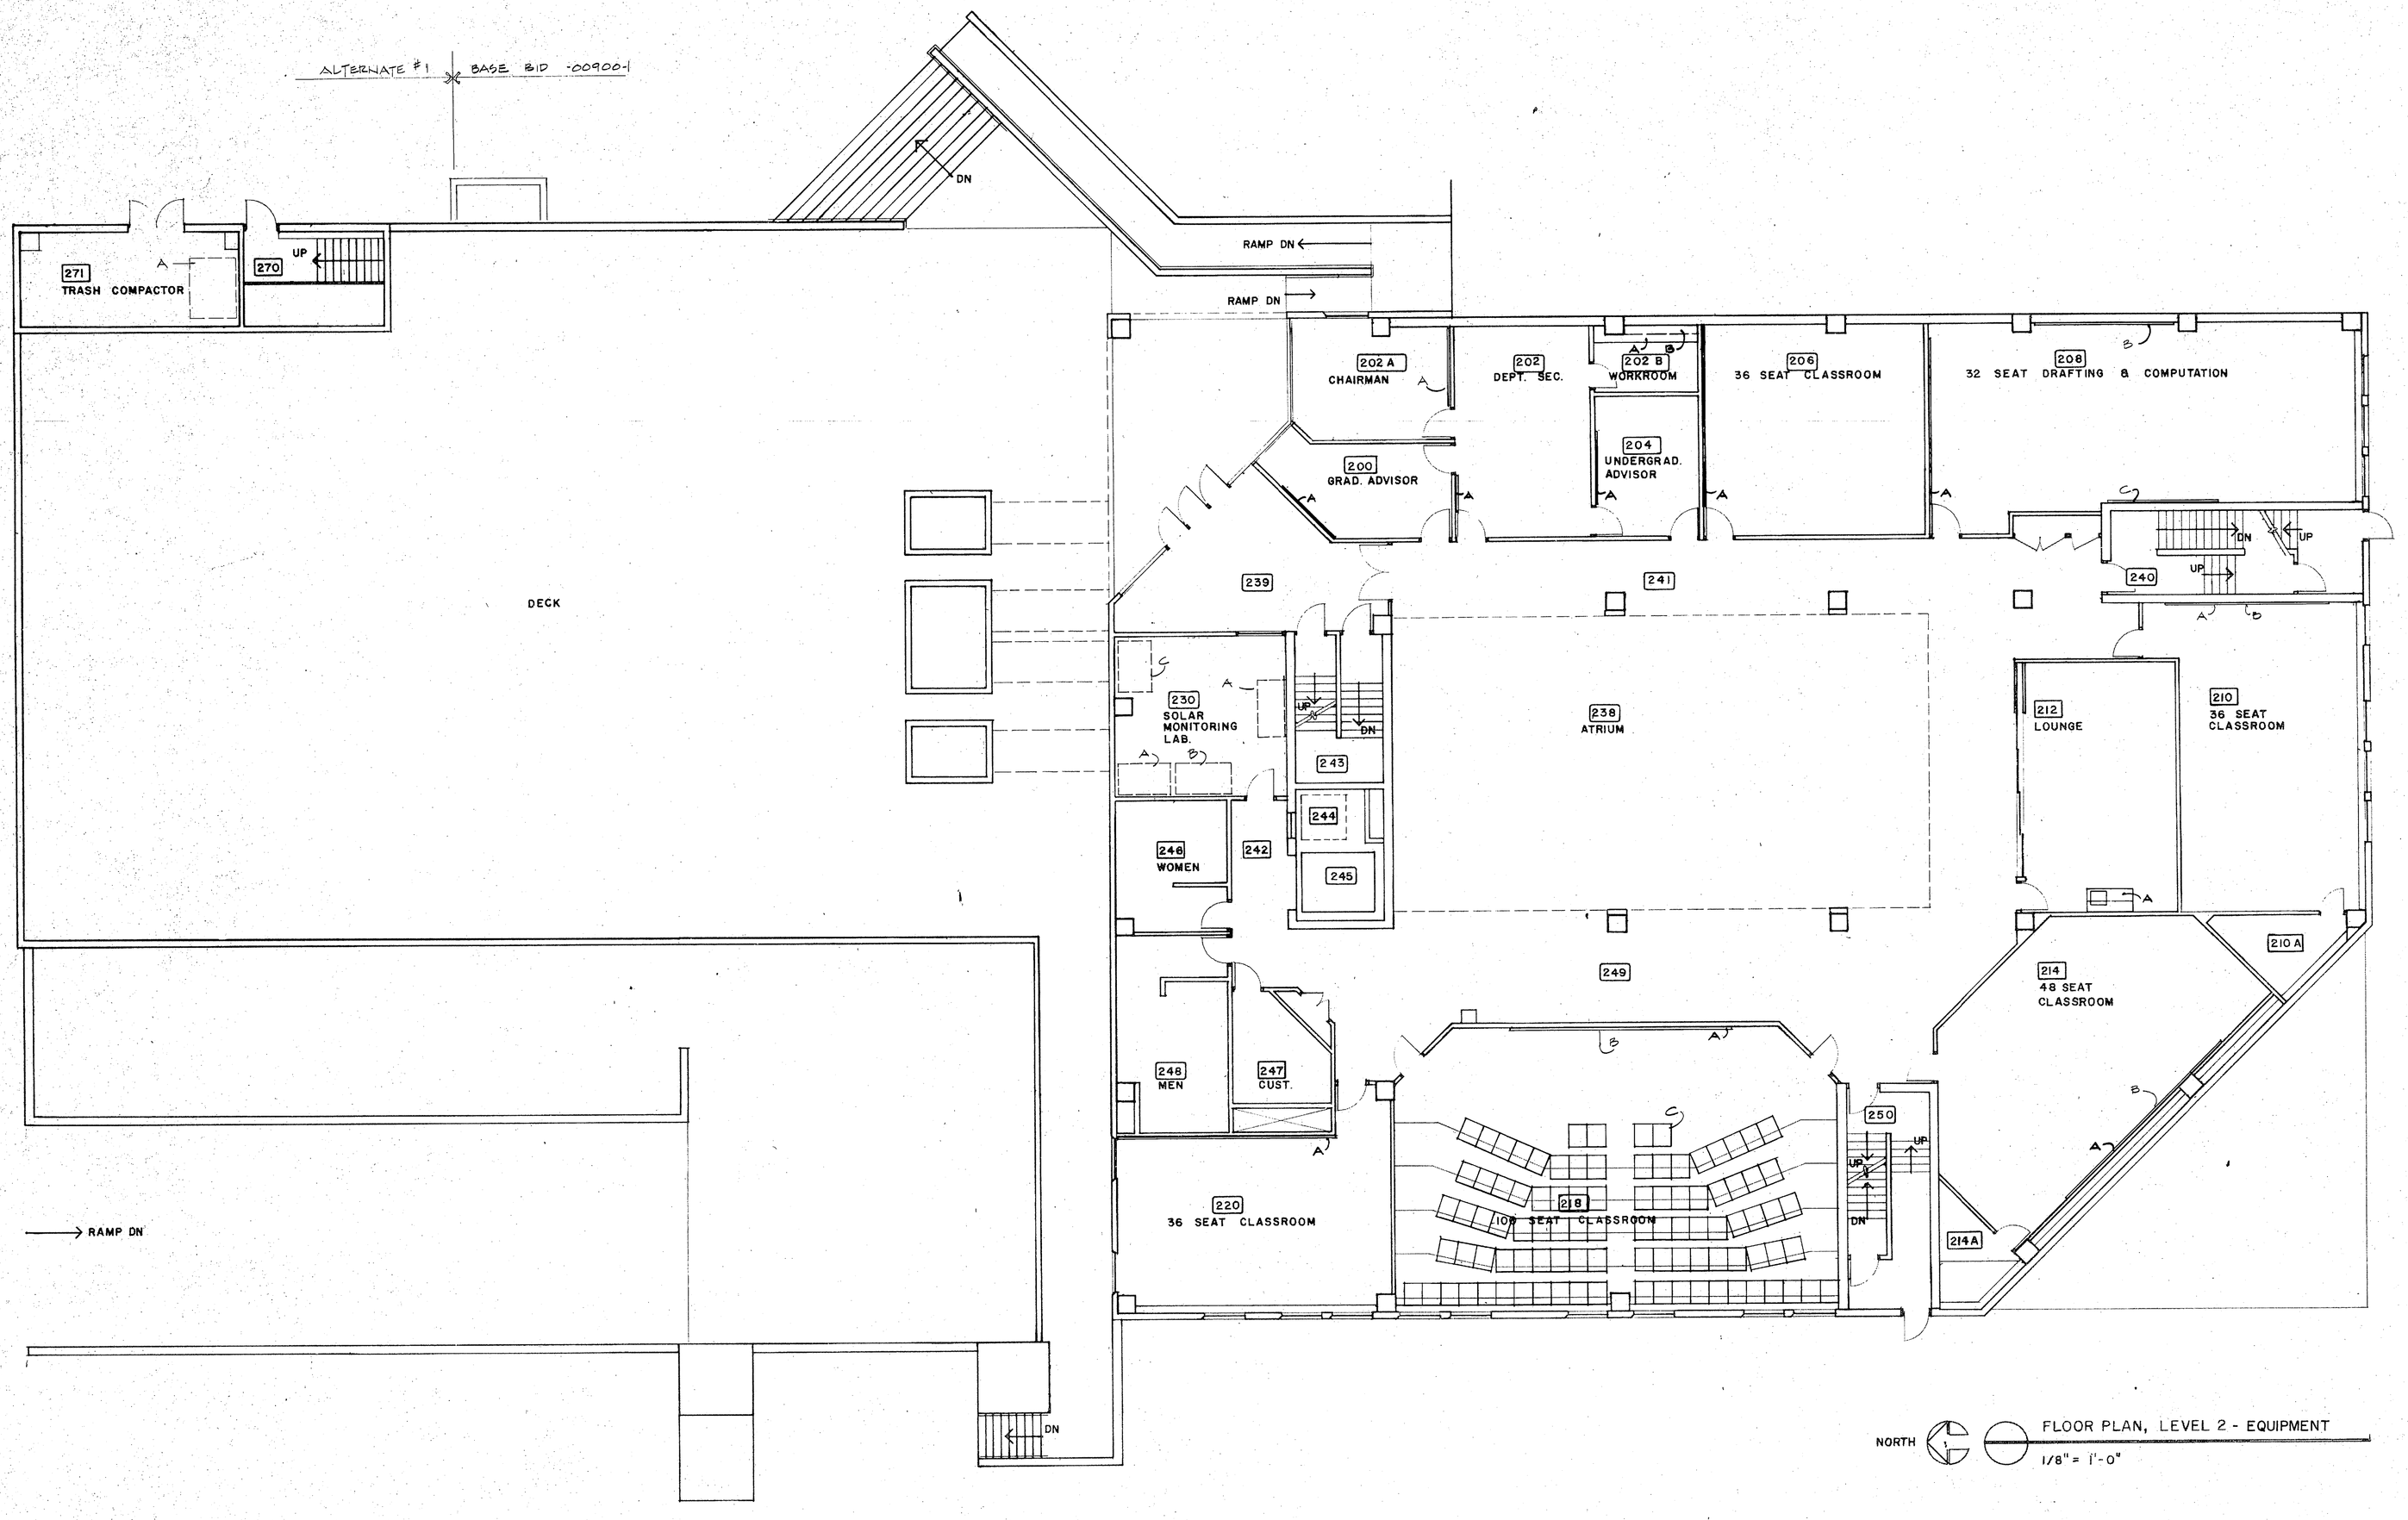

U.N.M. MECHANICAL ENGINEERING BLDG.

LEVEL 2 EQUIPMENT PLAN

STATE OF NEW MEXICO
NO. 262
JAMES A. FIORINA
ALBUQUERQUE
NO. 142
REGISTERED ARCHITECT

STATE OF NEW MEXICO
JESSE A. PACHECO, JR.
No. 260
REGISTERED ARCHITECT

pacheco and graham · architects

project	date	sheet
320/7627	11/20/78	A-14

TITLE /BASE 4/4-2/4-3