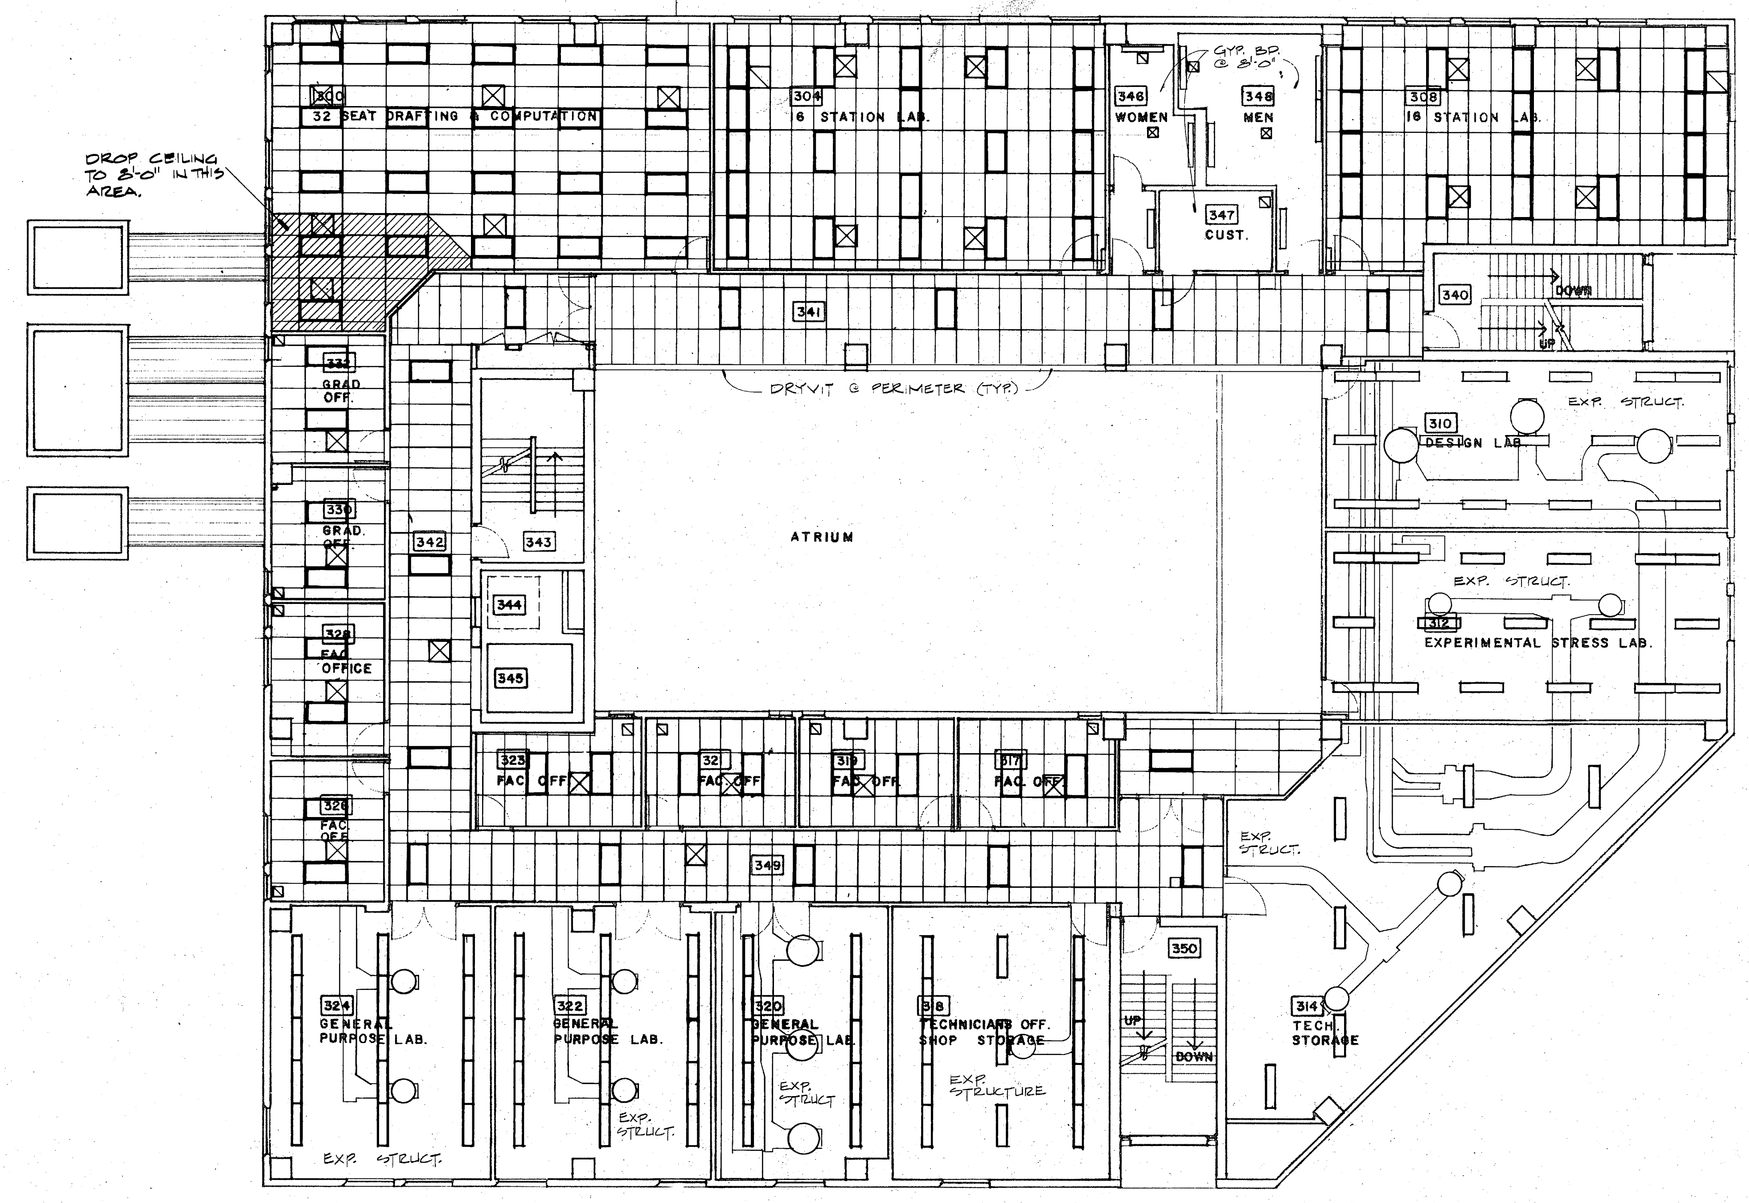

NORTH

FLOOR PLAN, LEVEL 3 - REFLECTED CEILING

1/8" = 1'-0"

U.N.M. MECHANICAL ENGINEERING BLDG.

LEVEL 3 CEILING PLAN

STATE OF NEW MEXICO — JESSE A. PACHECO, JR. No. 250 — REGISTERED ARCHITECT

pacheco and graham · architects

project	date	sheet
320/7627	11/20/78	A-19

TITLE /BASE 5/5-4